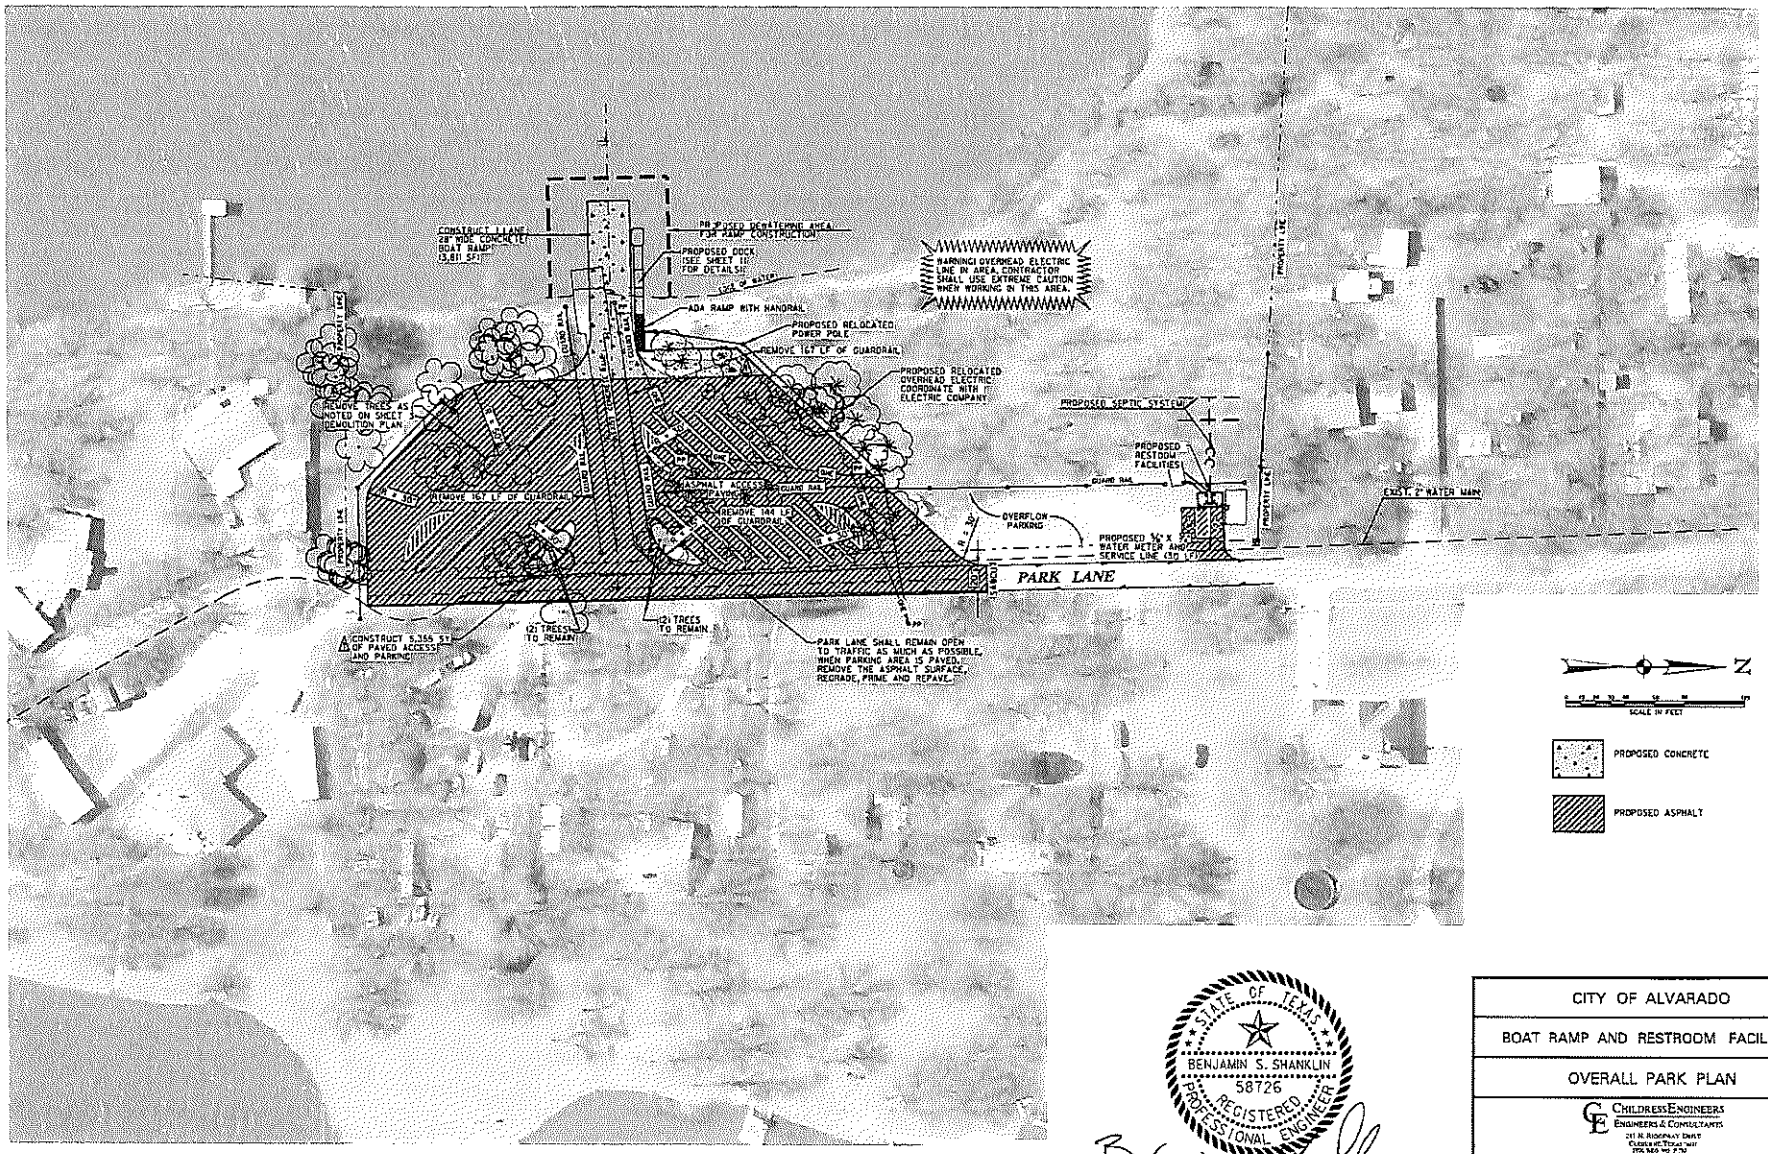

STATE OF TEXAS
BENJAMIN S. SHANKLIN
58726
REGISTERED PROFESSIONAL ENGINEER

1-10-17

CITY OF ALVARADO		
BOAT RAMP AND RESTROOM FACILITIES		
OVERALL PARK PLAN		
CHILDRESS ENGINEERS ENGINEERS & CONSULTANTS 211 N. RIDGEFAY DRIVE CLEBURNE, TEXAS 76033 817.645.43.75		
DESIGNED BY: BSS	REV. BY DATE SYMBOL	DATE: AUGUST 2016
DRAWN BY: MDS	BSS 01/10/17 1	JOB NO: 13071
CHECKED BY: BSS		SHEET NO. 2 OF 11